


AREA SUMMARY:
FLOOR AREA: 55.26 sq.m.

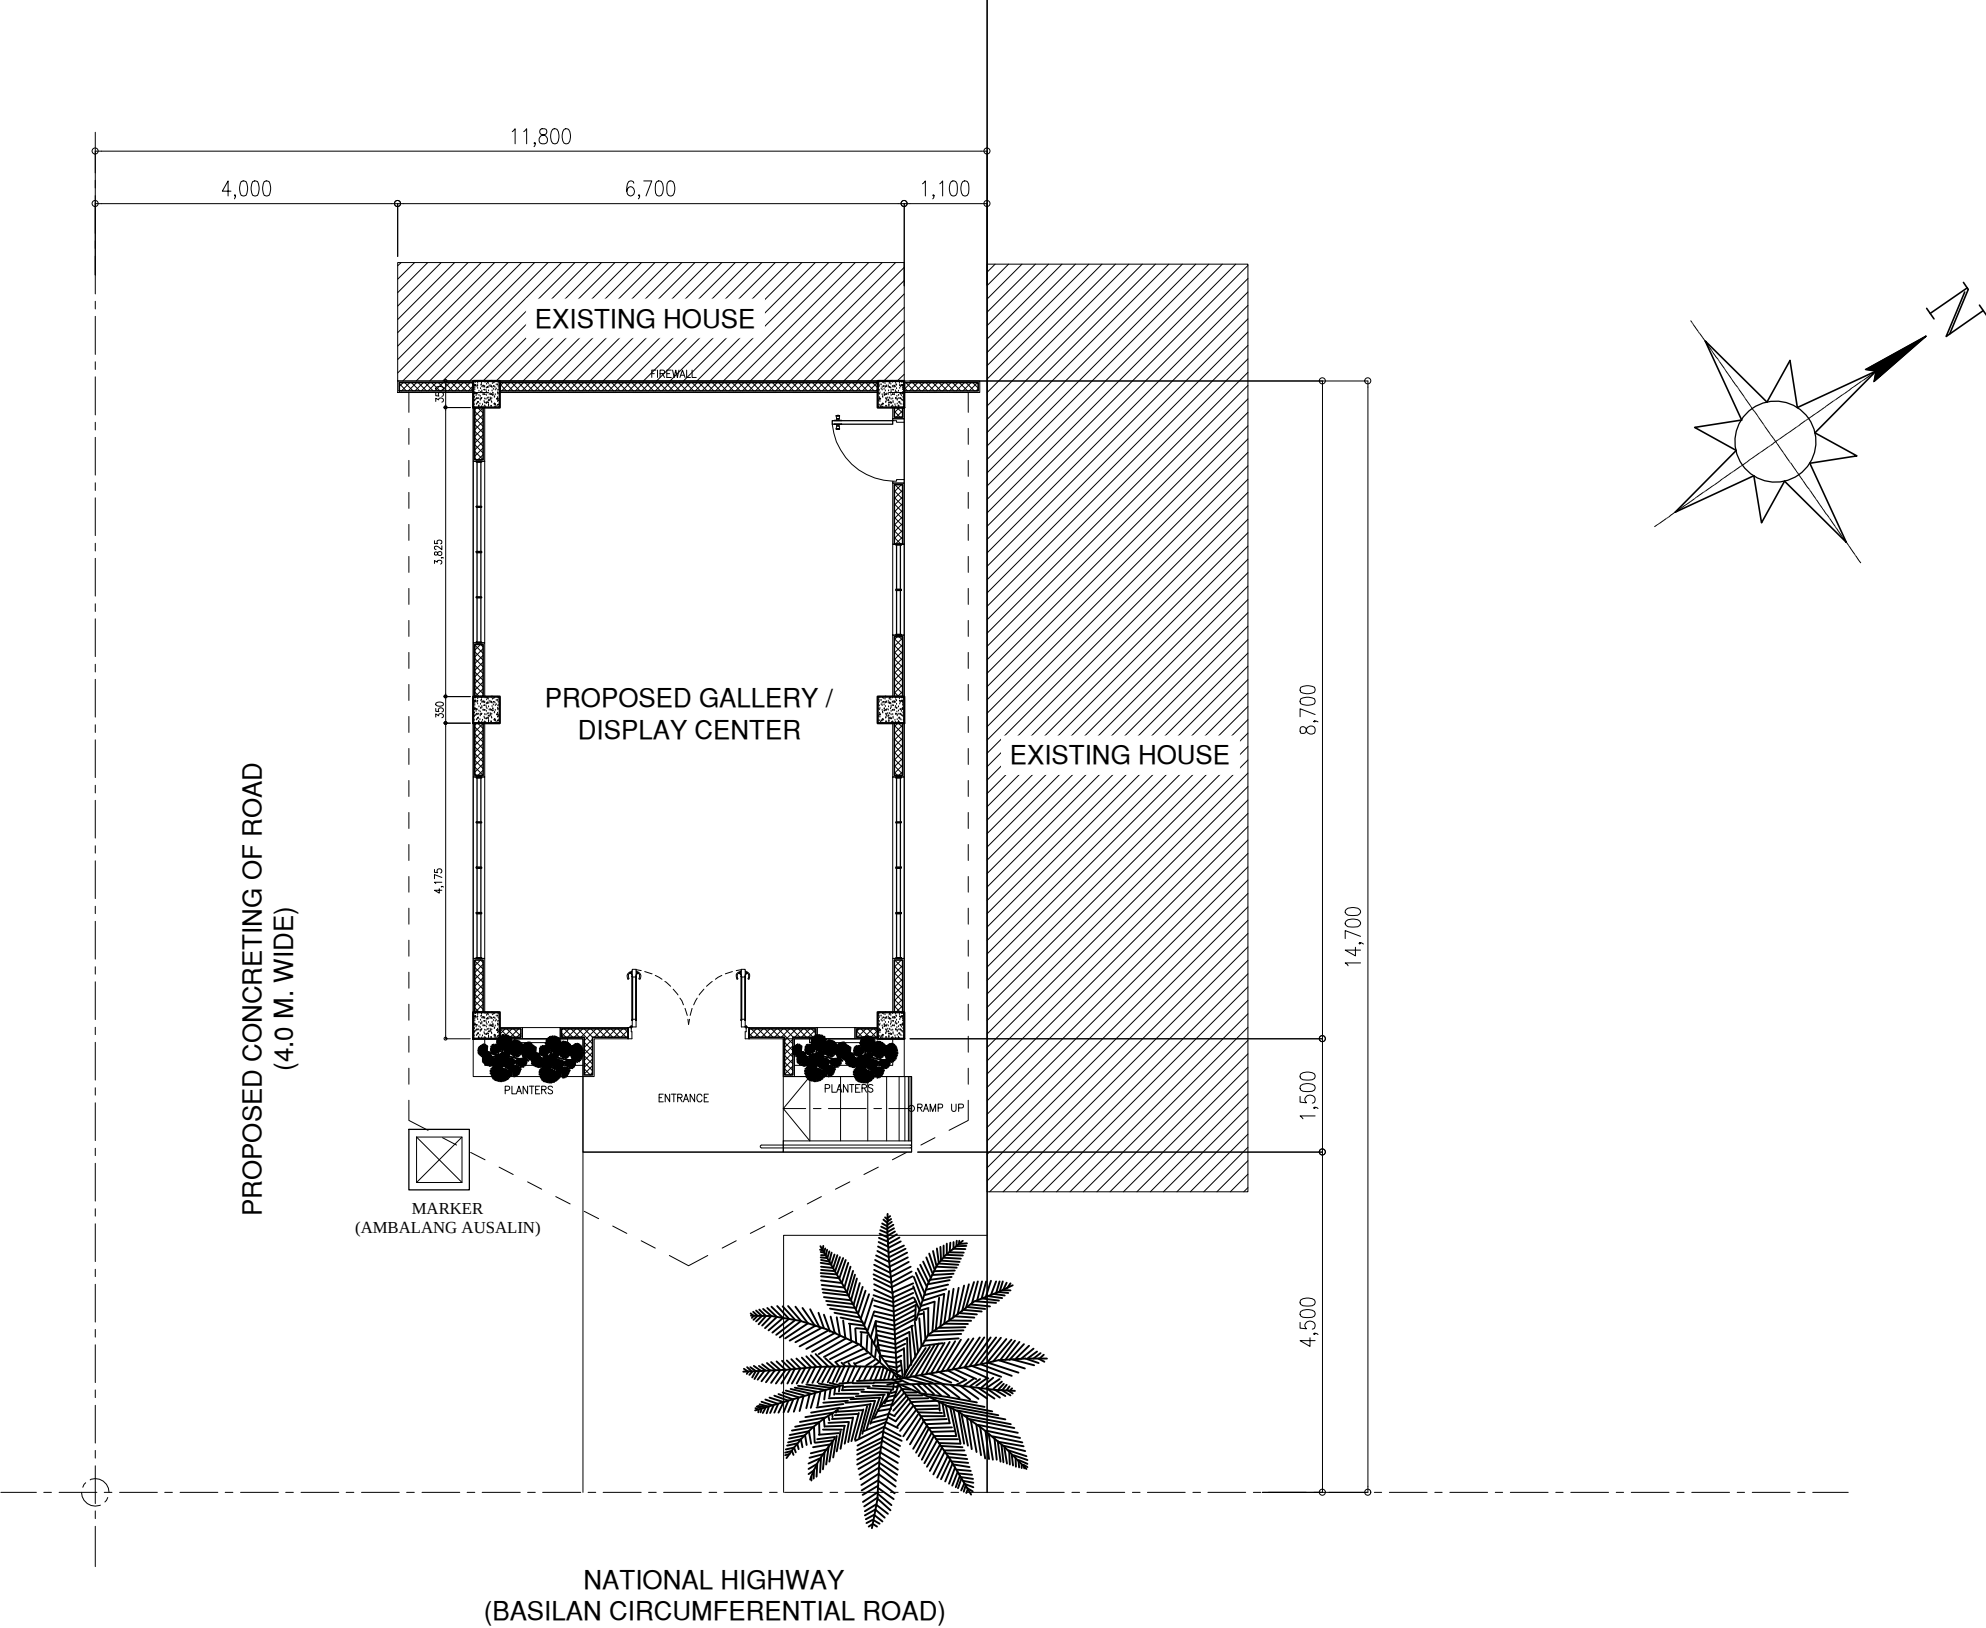

1 PROPOSED AMBALANG GALLERY
AR 2-2 SCALE 1:100 M

 REPUBLIC OF THE PHILIPPINES BANGSAMORO AUTONOMOUS REGION IN MUSLIM MINDANAO PROVINCE OF BASILAN CITY OF LAMITAN	PROJECT TITLE:	PREPARED & CAD BY:	REVIEWED & CHECKED BY:	RECOMMENDING APPROVAL	APPROVED:	SHEET NO.
	PROPOSED CONSTRUCTION OF AMBALANG AUSALIN GALLERY	ARCH. HERMAS AL S. FERNANDO	ENGR. ROSE R. UNA	ENGR. ARNOLD L. YAP, EnP.	HON. ROSITA U. FURIGAY	A 2-2
	PROJECT LOCATION: PARANGBASAK, LAMITAN CITY, BASILAN	ZONING OFFICER I	ENGINEER IV	CPDO/OIC CITY ENGINEER	MAYOR LAMITAN CITY	2-2